LEGEND

HABITAT TYPE	ELEVATION (FT)	AREA (AC)
MUTED TIDAL WETLAND	(EL <4.5')	104
TIDAL WETLAND	(EL 4.6'–5.6')	6
TRANSITION ZONE	(EL 5.6'–8.0')	48
UPLAND HABITAT	(EL >8.0')	238
DUNE HABITAT		10
TREATMENT WETLAND		4
SEASONAL WETLAND		45
CHANNEL & LOW TIDAL WETLAND		2
CULVERT		

GRADING PLAN

- CUT
- FILL
- GRADING CONTOUR

N

0 100 200 300 400 500 750 1000

SCALE (FEET)

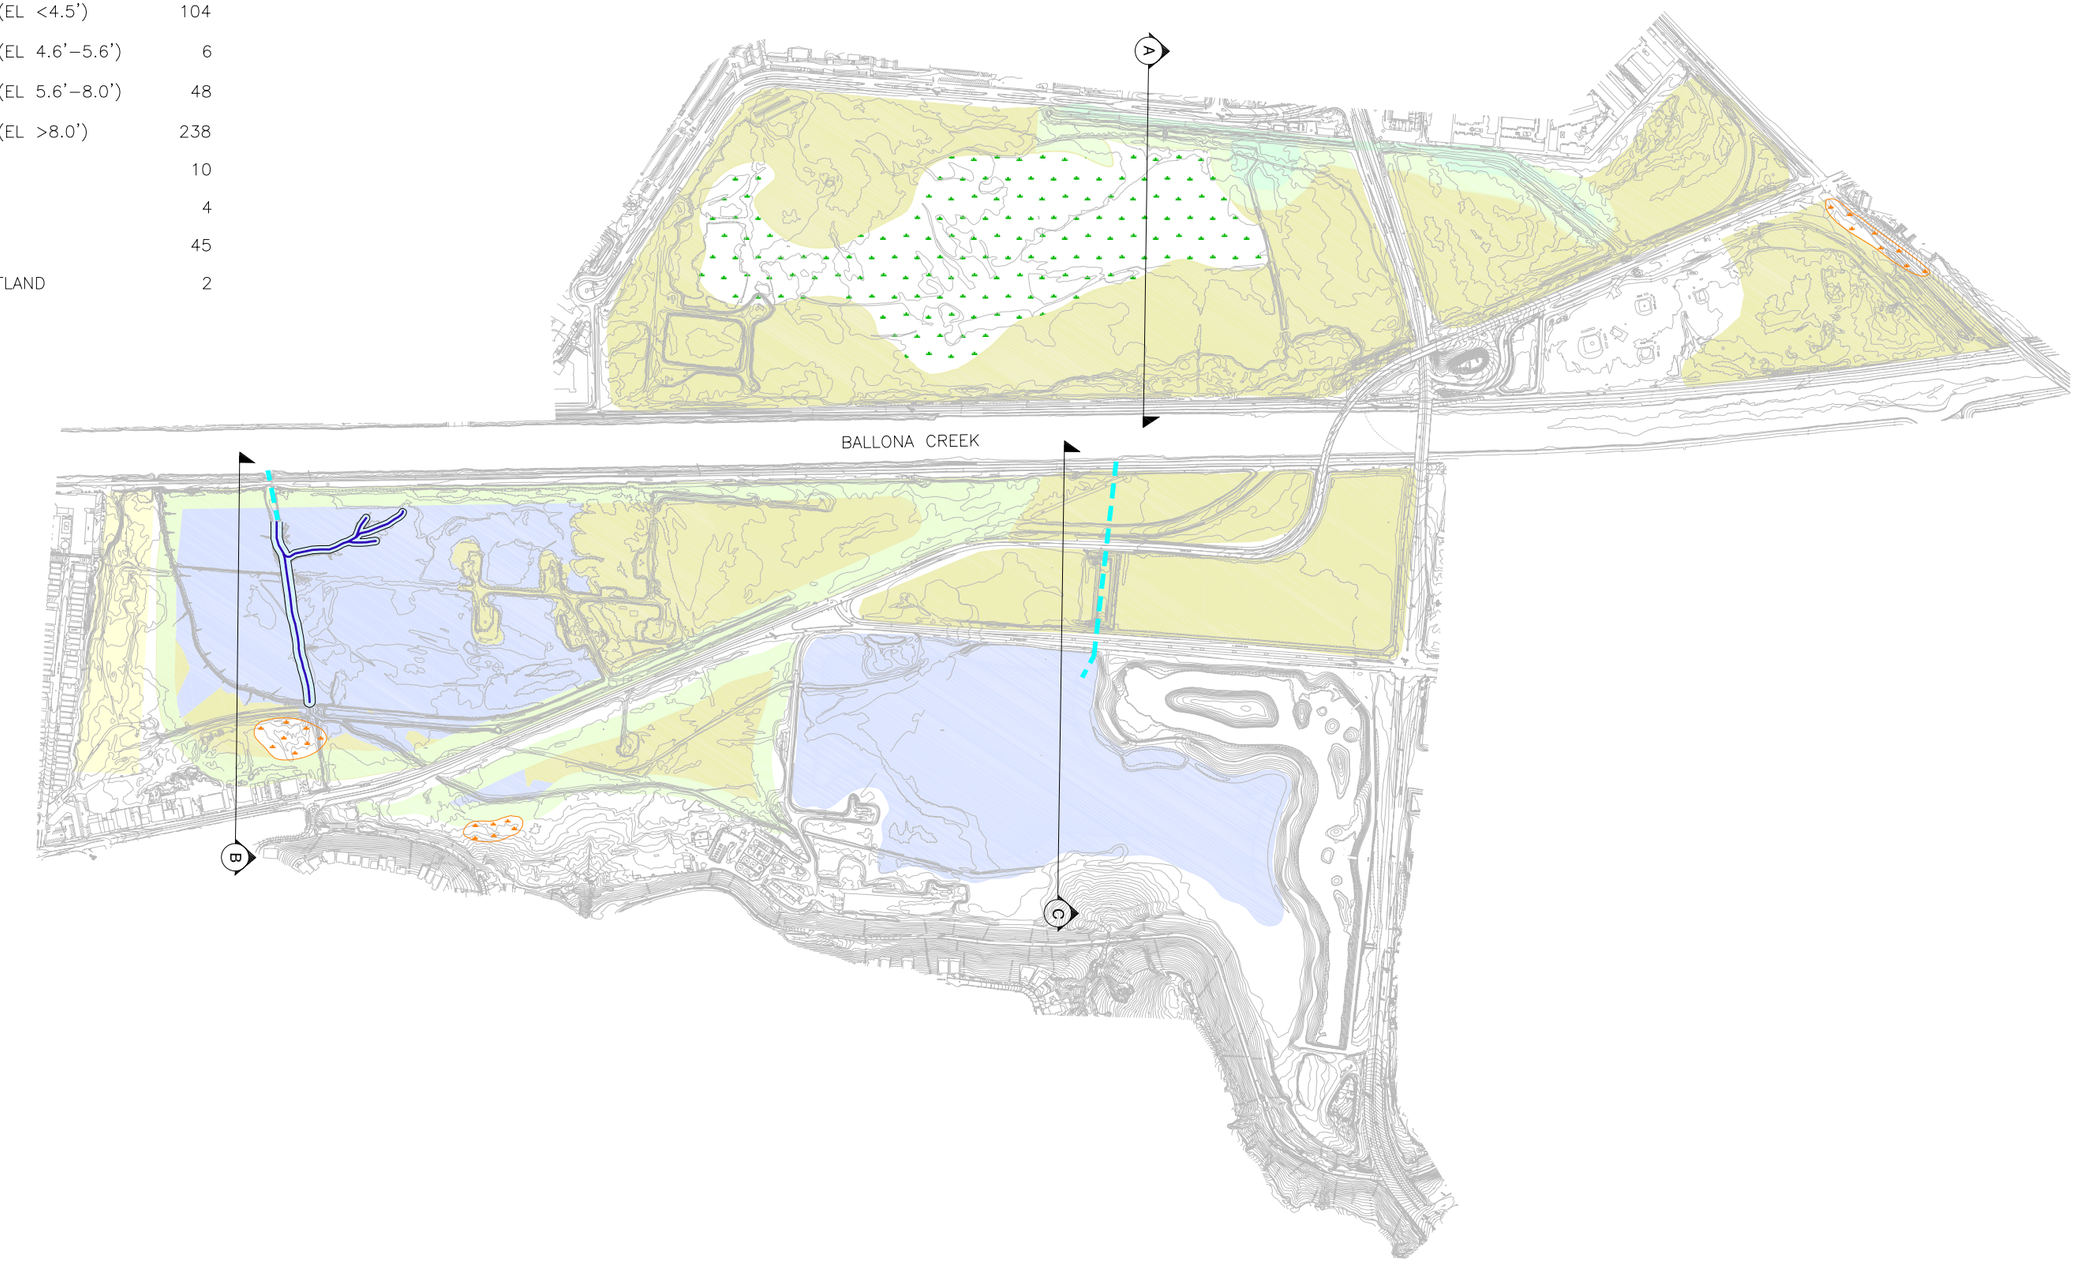

NOTE:
VERTICAL DATUM IS NAVD88 FEET

REV. NO.	DATE	BY	DESCRIPTION

ENGINEER'S STAMP

DESIGNED

DRAWN

CHECKED

PWA JOB NO: 1793.0

PREPARED FOR:

CALIFORNIA COASTAL CONSERVANCY

PREPARED BY:

PWA
PHILIP WILLIAMS & ASSOCIATES, LTD.
ENVIRONMENTAL HYDROLOGY
550 KEARNY STREET, SUITE 900
SAN FRANCISCO, CALIFORNIA 94108
PHONE (415) 262-2300 FAX (415) 262-2303

BALLONA WETLANDS

GRADING AND HABITAT PLAN
DRAFT ALTERNATIVE 1

SCALE: 1" = 400'

DATE: 04–20–07

DRAWING NUMBER

SHEET OF 6

G:\Projects\1793_Ballona\Drawing\ALT1.dwg 4-21-07 04:13:15 PM p.lucking